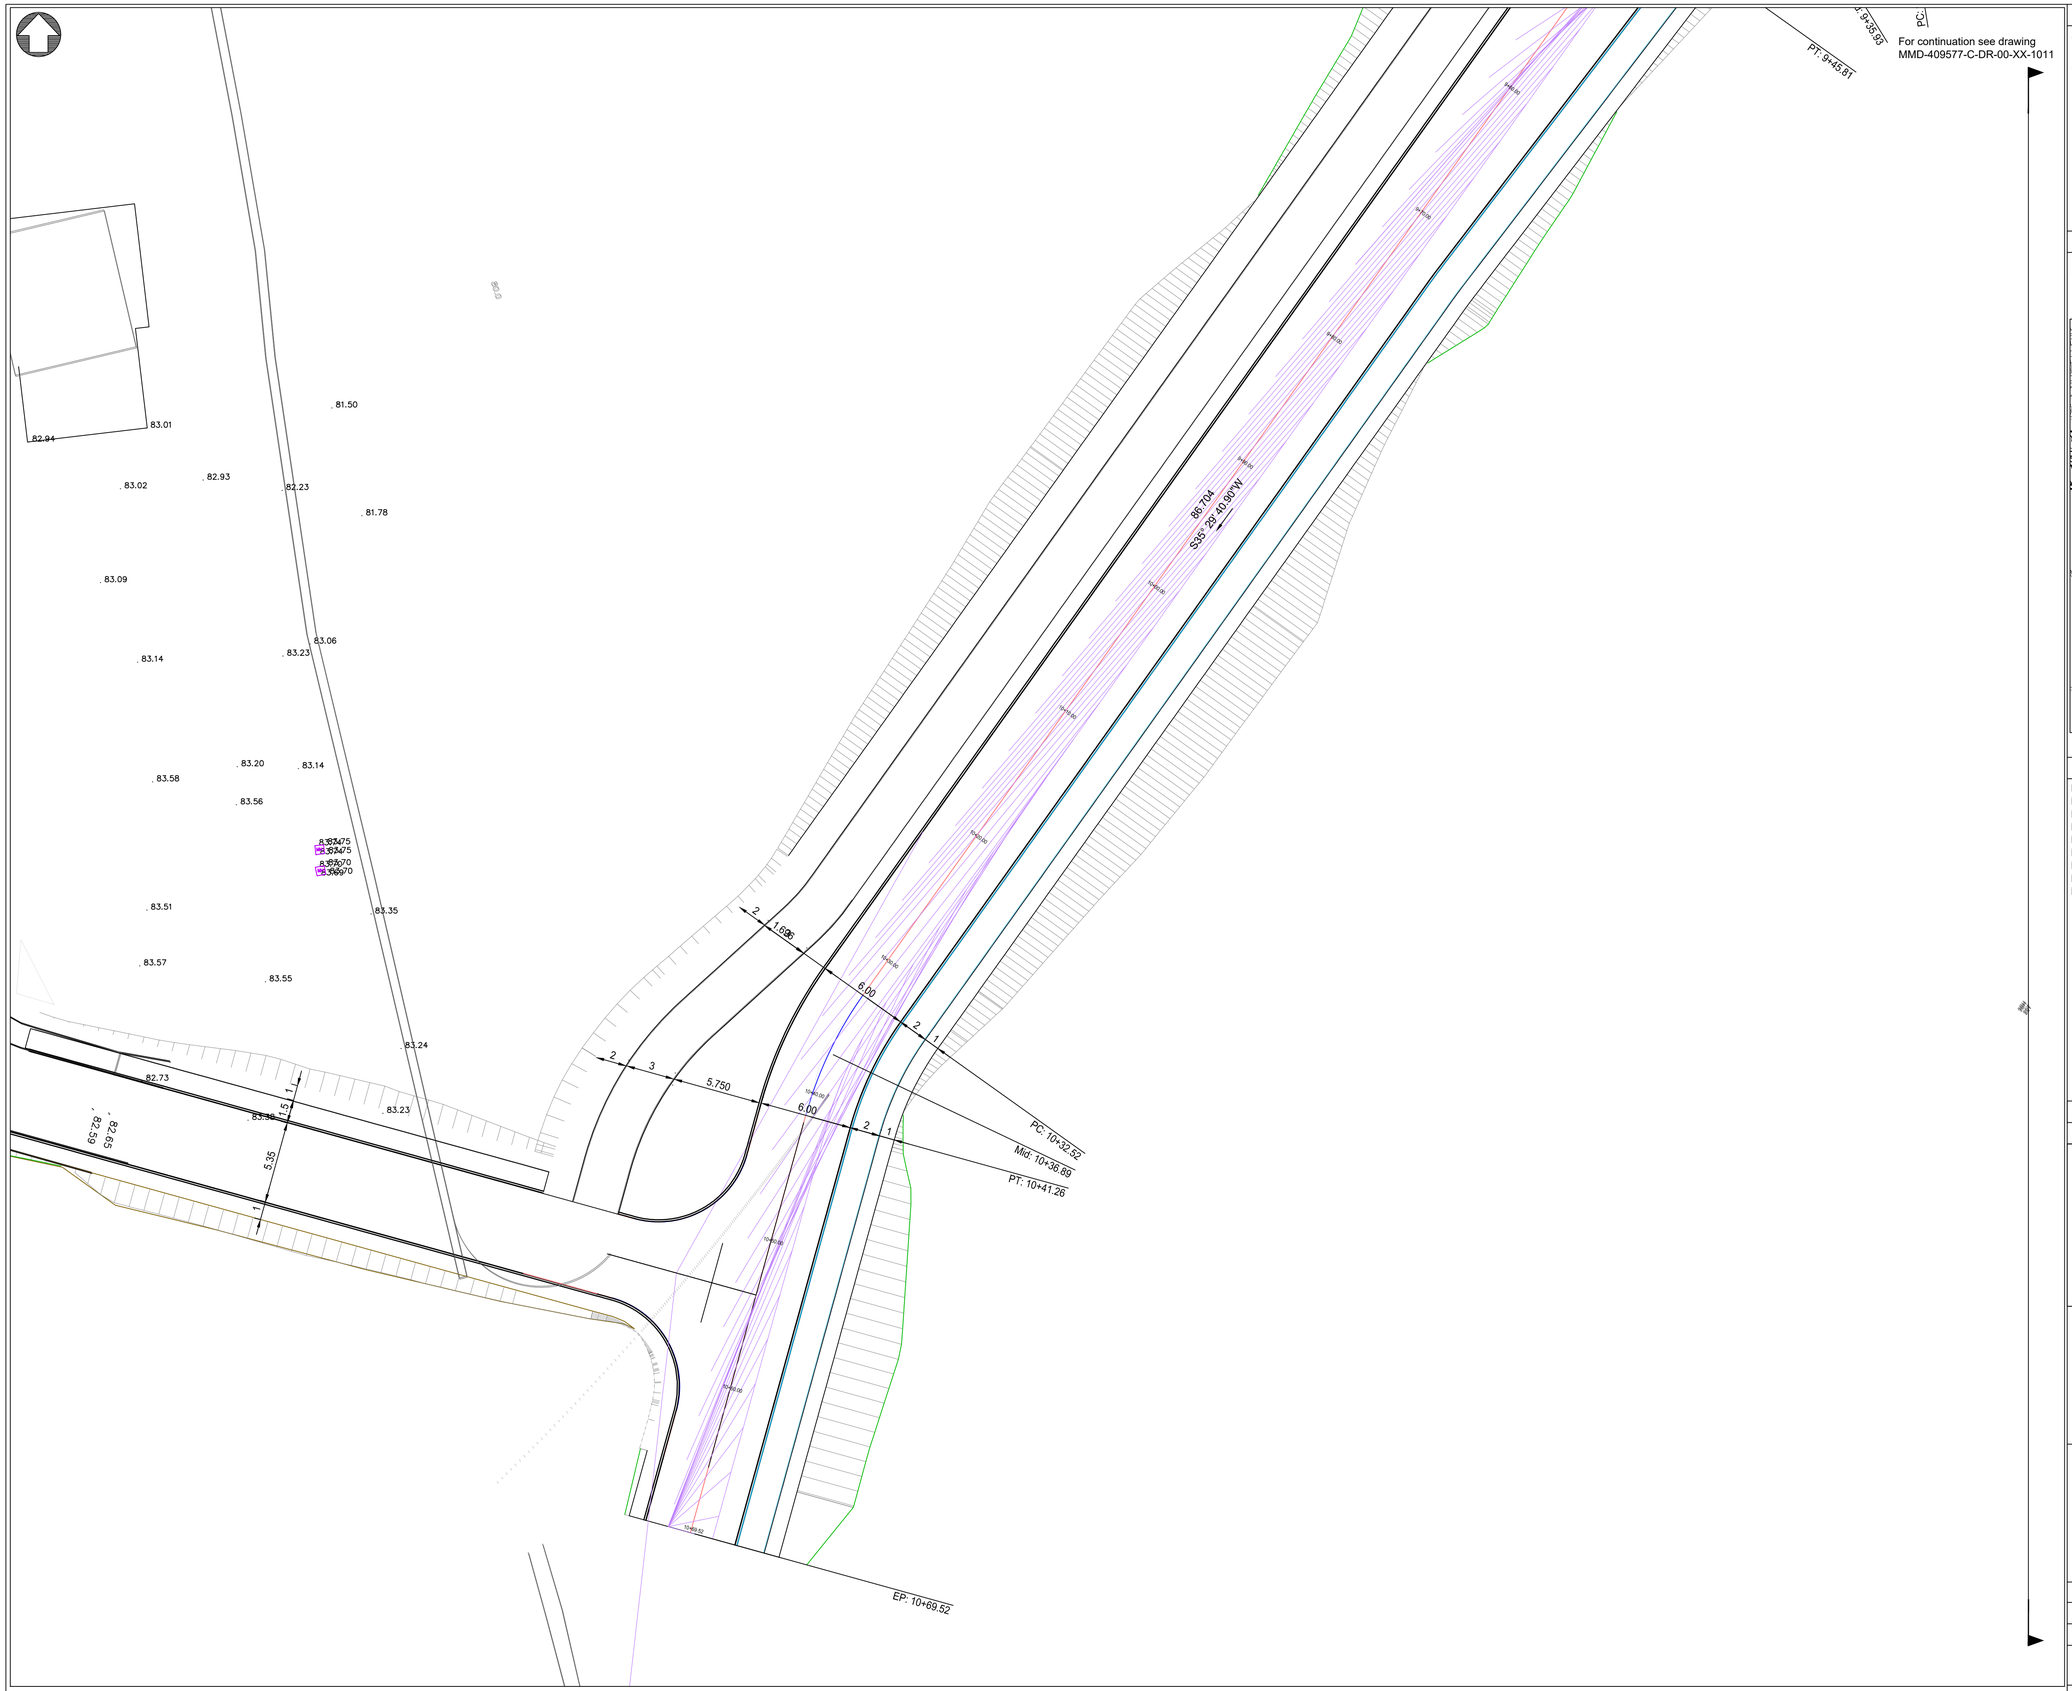

Notes

1. All dimensions are in metres unless noted otherwise.
2. All levels are in metres unless noted otherwise.

Key to symbols

Visibility Splays 33m (5m intervals for forward visibility, junction set back X = 2.4m)

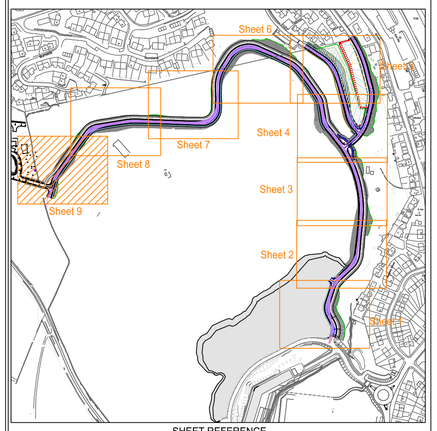

SHEET REFERENCE

Reference drawings

MMD-409577-C-DR-00-XX-1004 - Proposed Horizontal Geometry (Sheet 1 of 9)
MMD-409577-C-DR-00-XX-1005 - Proposed Horizontal Geometry (Sheet 2 of 9)
MMD-409577-C-DR-00-XX-1006 - Proposed Horizontal Geometry (Sheet 3 of 9)
MMD-409577-C-DR-00-XX-1007 - Proposed Horizontal Geometry (Sheet 4 of 9
MMD-409577-C-DR-00-XX-1008 - Proposed Horizontal Geometry (Sheet 5 of 9)
MMD-409577-C-DR-00-XX-1009 - Proposed Horizontal Geometry (Sheet 6 of 9)
MMD-409577-C-DR-00-XX-1010 - Proposed Horizontal Geometry (Sheet 7 of 9)
MMD-409577-C-DR-00-XX-1011 - Proposed Horizontal Geometry (Sheet 8 of 9)
MMD-409577-C-DR-00-XX-1012 - Proposed Horizontal Geometry (Sheet 9 of 9)

Rev	Date	Drawn	Description	Ch'k'd	App'd
P1	01:21	EW	Preliminary Issue	JM	KB

MOTT MACDONALD

Greenhead
Lerwick
Shetland
ZE1 0PY
United Kingdom
T +44 (0)1595 695049
F
W mottmac.com

Client

Hjaltland Housing Association Ltd
2 Harbour Street
Lerwick
Shetland
ZE1 0LR

Title

Proposed Housing at Staneyhill, Lerwick
Work Stream 1 - Civils Infrastructure

Proposed Road Horizontal Geometry (Sheet 9 of 9)

Designed	P Richardson	PR	Eng check	J Moncrieff	JM
Drawn	E Wishart	EW	Coordination	J Moncrieff	JM
Dwg check	J Moncrieff	JM	Approved	K Burnett	KB

Scale at A1	Status	Rev	Security
1:200	PRE	P1	STD

Drawing Number

MMD-409577-C-DR-00-XX-1012

© Mott MacDonald
This document is issued for the party which commissioned it and for specific purposes connected with the captioned project only. It should not be relied upon by any other party or used for any other purpose.
We accept no responsibility for the consequences of this document being relied upon by any other party, or being used for any other purpose, or containing any error or omission which is due to an error or omission in data supplied to us by other parties.

1:200 0 10m 20m

P:\Lerwick\PROJECTS\409577 Staneyhill\MM Drawings\PRELIMINARY DRAWINGS\Roads Construction Consent\Spine Road and Escarpment Roads\MMD-409577-C-DR-00-XX-1004 P1 to 1012 P1.dwg Jan 21, 2021 - 11:45AM WIS28234