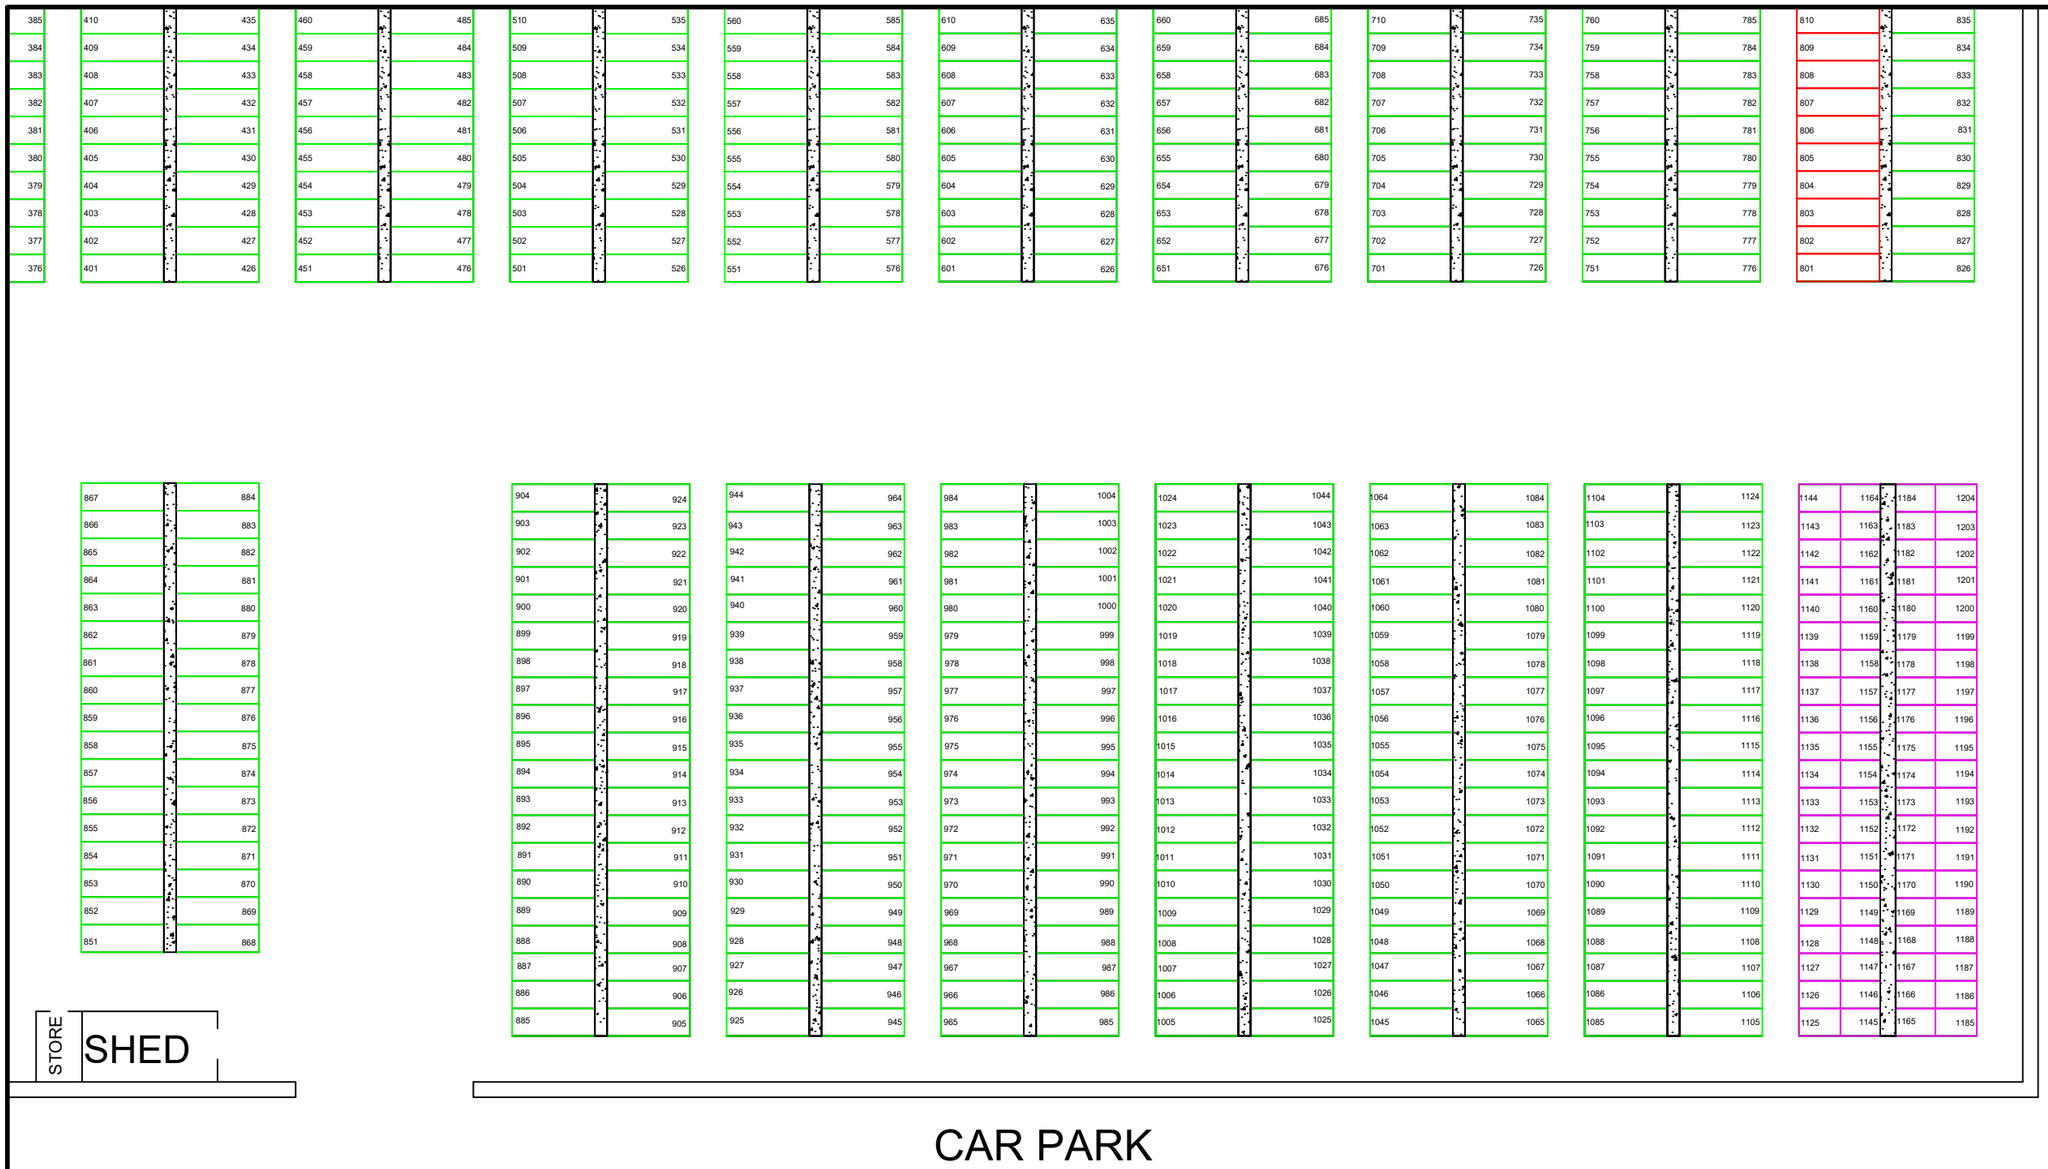

N

Orientation

Possible Depth Achieved = 5ft

Grass Area (New Extension) = 6375m²

Concrete Memorial Plinth

Standard Plot

Subject to limited availability, for further enquiry please contact Burial Services.

Ashes Plot (Concrete Memorial Plinth Indicative Only)

Rev.	Date	By	Revision	Ch'k'd

Scheme	Title	Date	Drawn	Ch'k'd	Scale
Tingwall Cemetery New Extension	Plot Numbers Drawing 3	15/09/2023	B.Leask	K.Mckenzie	N.T.S
		Drg.No. 3 / 3			Rev. B
		File No.			Paper Size A3

Shetland Islands Council
Building Services Unit
Gremista, Lerwick, Shetland, ZE1 0PX
Telephone: Lerwick 01595 744100
Fax: 01595 744177