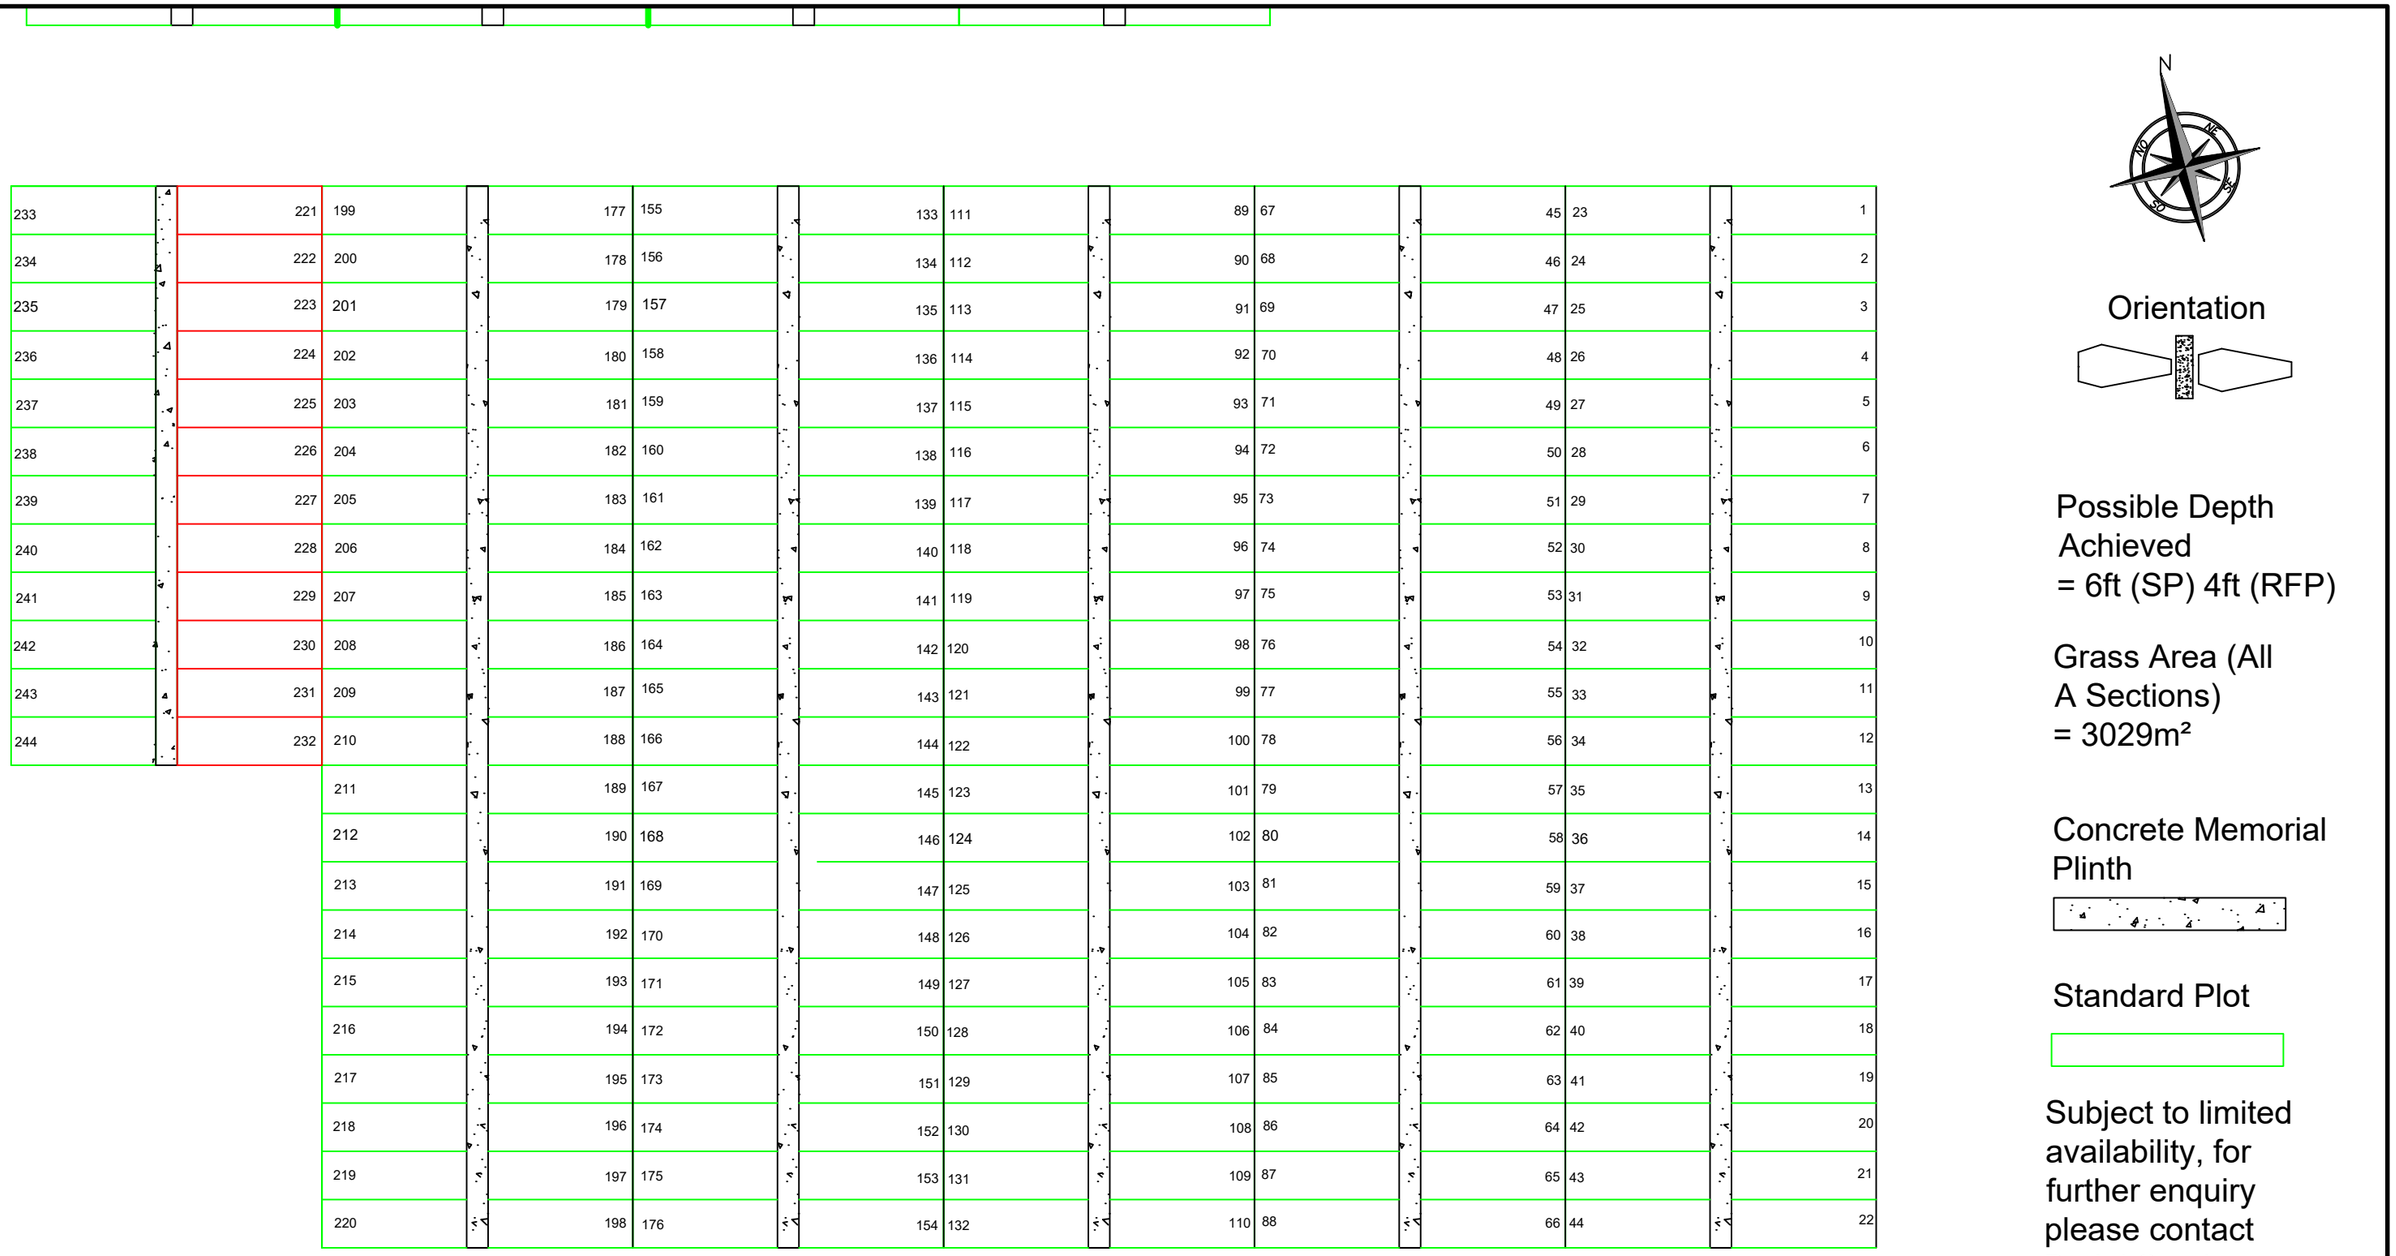

Orientation

Possible Depth Achieved
= 6ft (SP) 4ft (RFP)

Grass Area (All A Sections)
= 3029m²

Concrete Memorial Plinth

Standard Plot

Subject to limited availability, for further enquiry please contact Burial Services.

Rev.	Date	By	Revision	Ch'k'd

Scheme	Title	Date	Drawn	Ch'k'd	Scale
Sandwick Cemetery	Section A1 Plot Numbers	15/09/2023	B.Leask	K.Mckenzie	N.T.S
		Drg.No.			Rev. C
		File No.			Paper Size A3

Shetland Islands Council

Building Services Unit

Gremista, Lerwick, Shetland, ZE1 0PX

Telephone: Lerwick 01595 744100
Fax: 01595 744177