OLD YARD

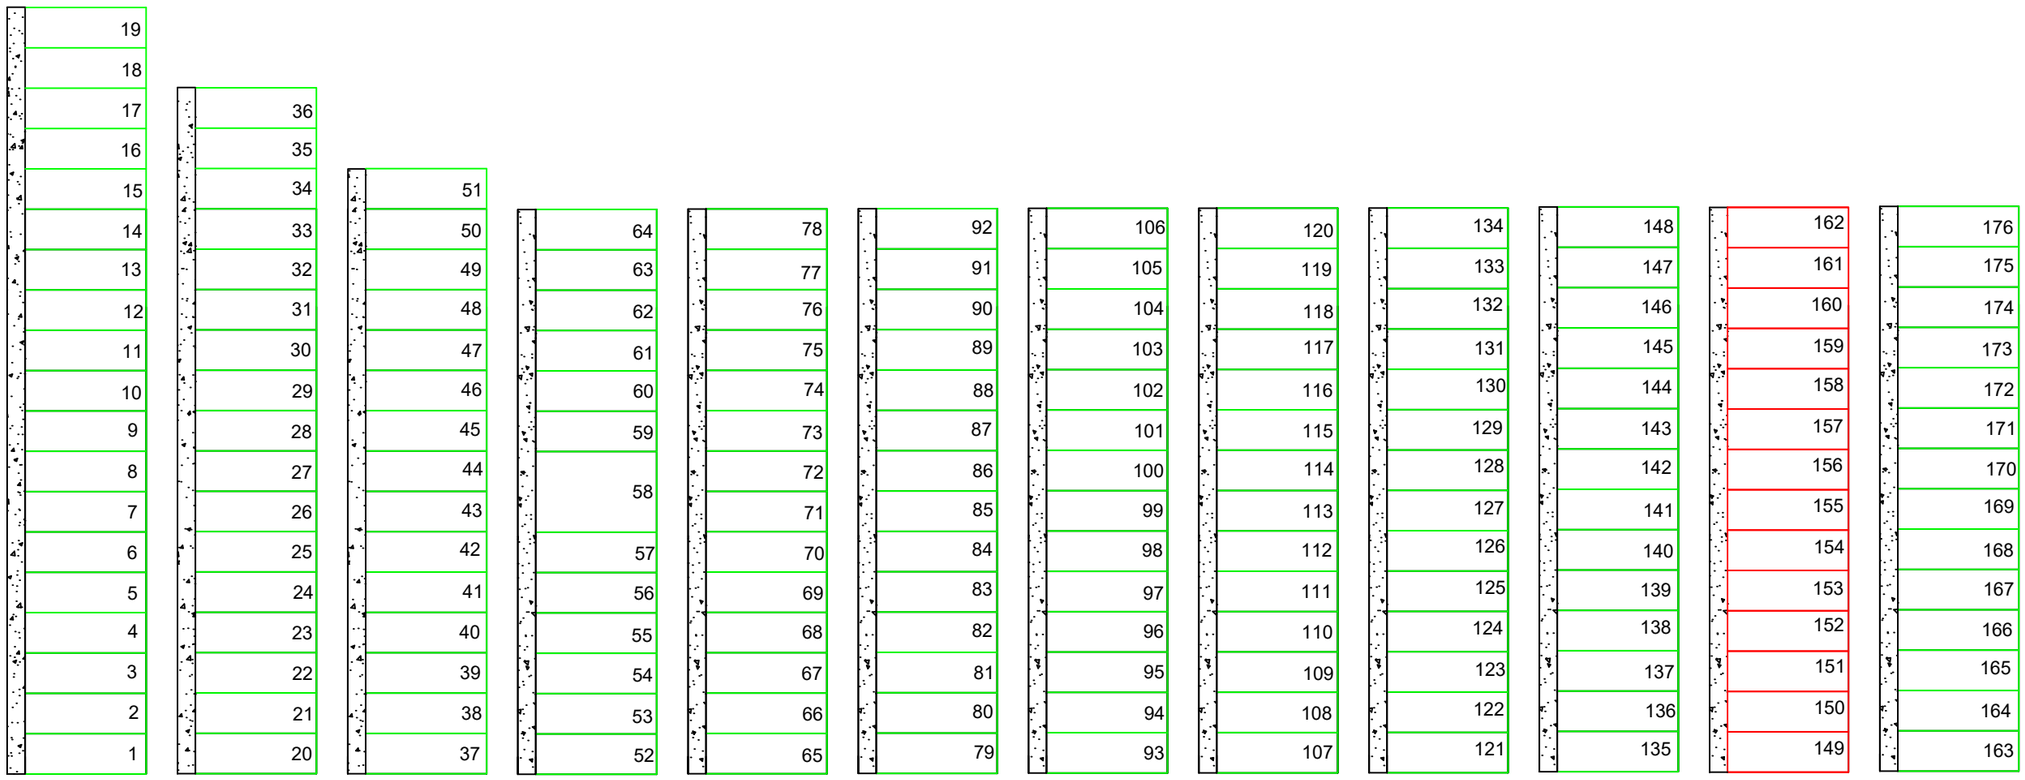

Orientation

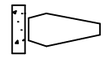

Possible Depth Achieved = 5ft

Grass Area (New Extension) = 991m²

Concrete Memorial Plinth

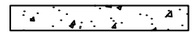

Standard Plot

Subject to limited availability, for further enquiry please contact Burial Services.

Rev.	Date	By	Revision	Ch'k'd

Scheme	Title	Date	Drawn	Ch'k'd	Scale
Lund Cemetery New Ground	Plot Numbers	19/09/2023	B.Leask	K.Mckenzie	N.T.S
		Drg.No.			Rev. C
		File No.			Paper Size A3

Shetland Islands Council

Building Services Unit

Gremista, Lerwick, Shetland, ZE1 0PX

Telephone: Lerwick 01595 744100
Fax: 01595 744177